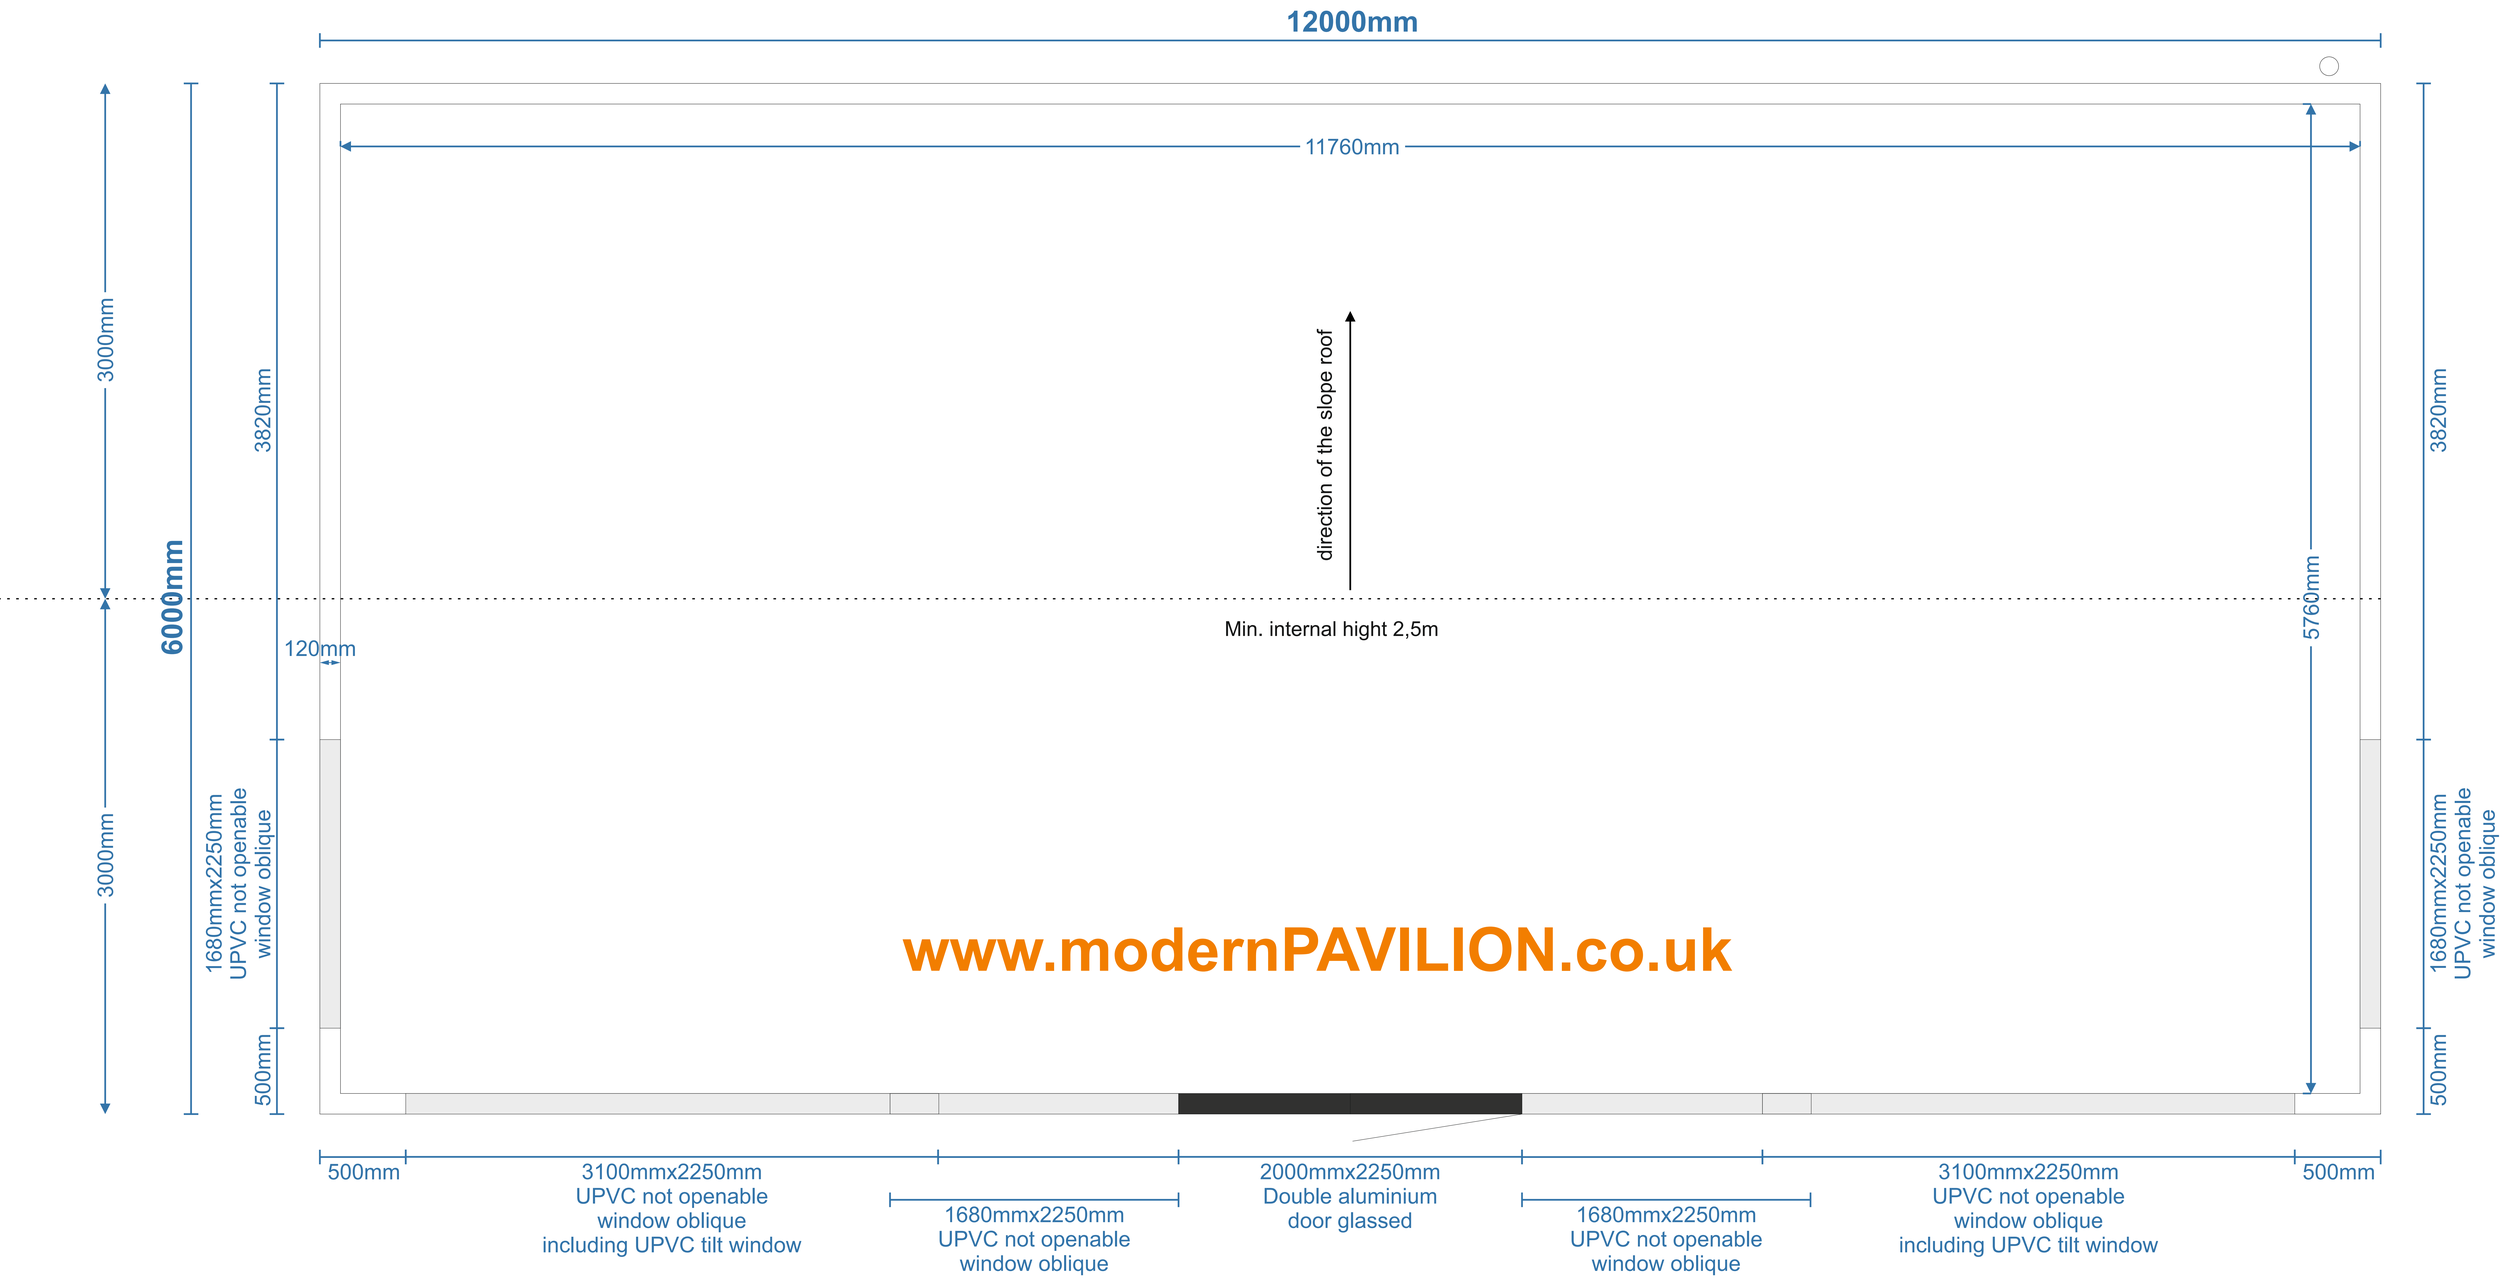
12000mm
11760mm
3000mm
3000mm
6000mm
3820mm
120mm
1680mmx2250mm
UPVC not openable
window oblique
500mm
direction of the slope roof
Min. internal hight 2,5m
5760mm
3820mm
1680mmx2250mm
UPVC not openable
window oblique
500mm
www.modernPAVILION.co.uk
500mm
3100mmx2250mm
UPVC not openable
window oblique
including UPVC tilt window
1680mmx2250mm
UPVC not openable
window oblique
2000mmx2250mm
Double aluminium
door glassed
1680mmx2250mm
UPVC not openable
window oblique
3100mmx2250mm
UPVC not openable
window oblique
including UPVC tilt window
500mm